
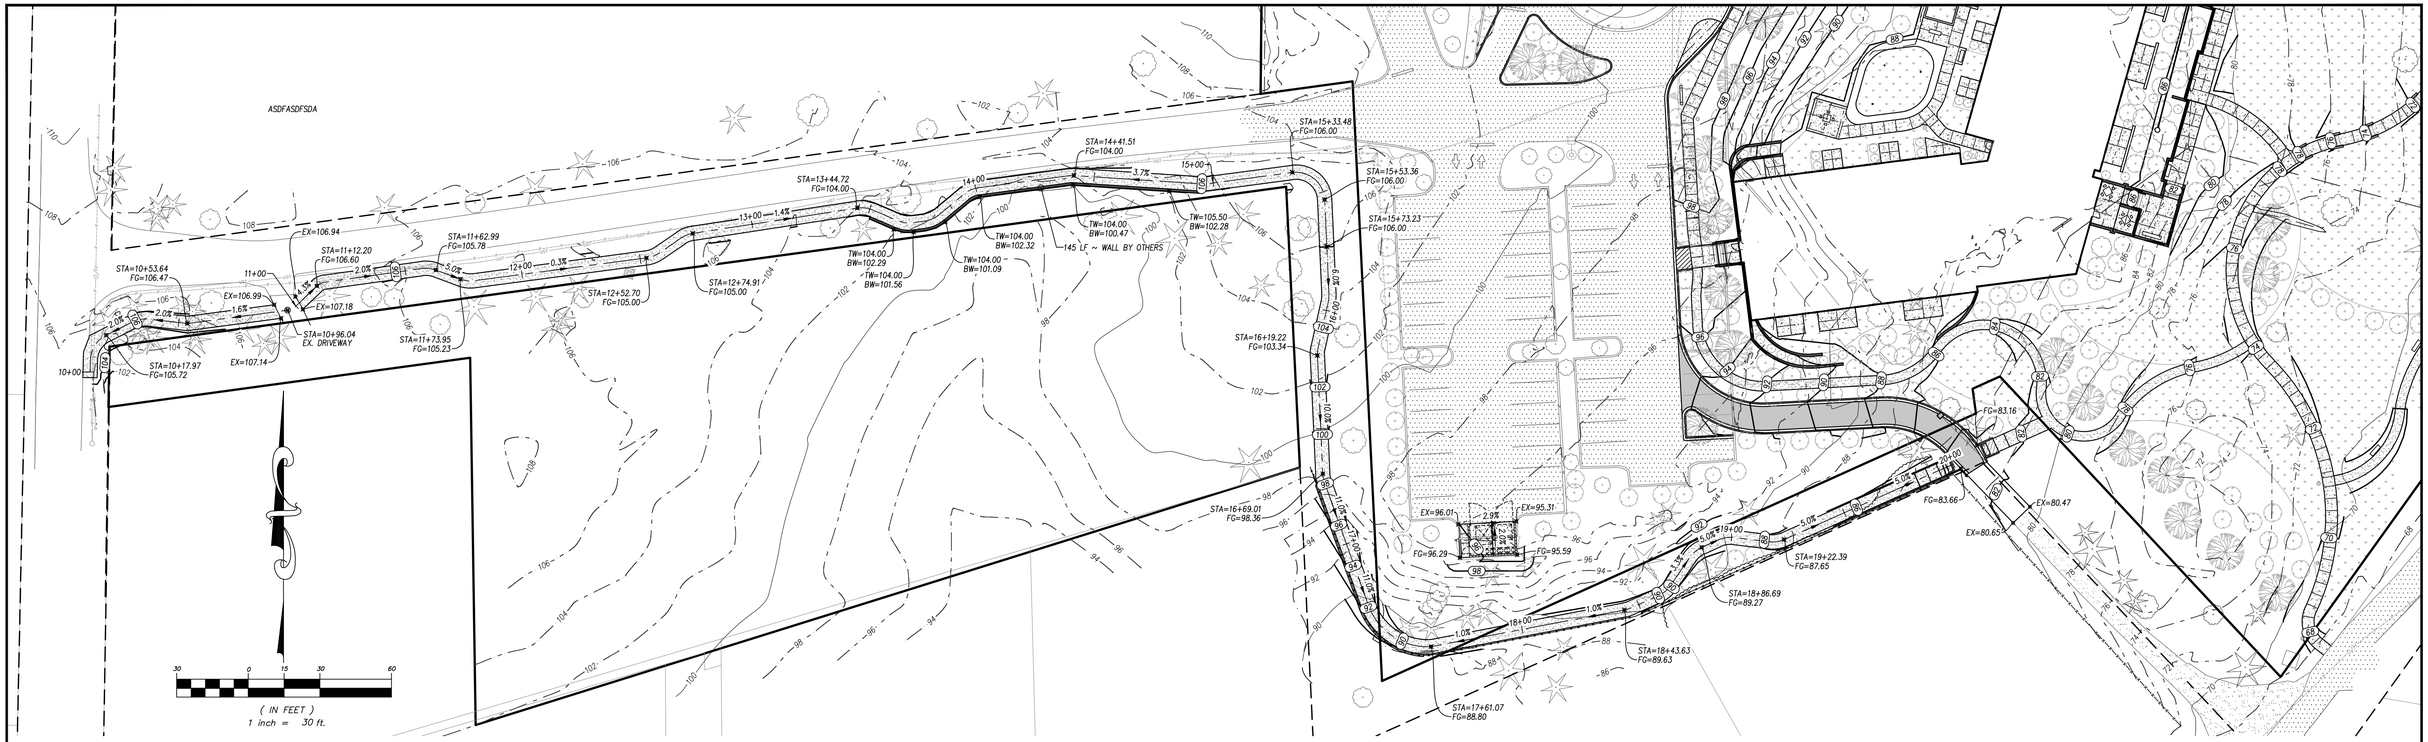


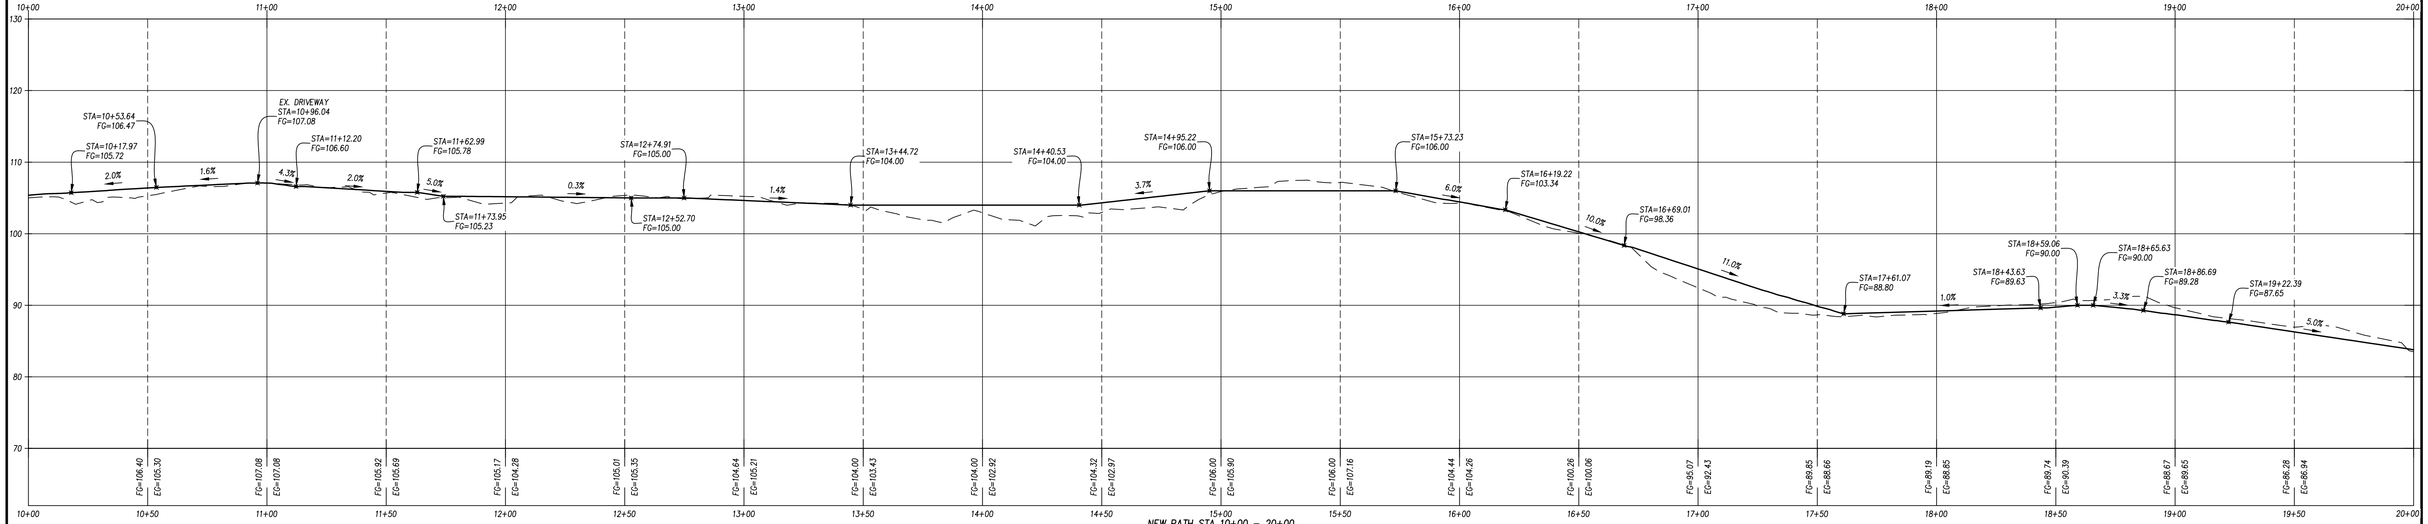

NEW PATH STA 10+00 – 20+00
1"=30' Horiz
1"=10' Vert

PATH GRADING PLAN

FOR
CASCADIA HOLDINGS BAINBRIDGE LLC
506 N 40TH AVE SUITE 100
YAKIMA, WA 98903

CONTACT
JUSTIN YUNKER
(509) 426-2756

P.O. Box 728 • 10045 Old Frontier Road NW
Silverdale, Washington 98383
(360) 692-5525

ENGINEERING • SURVEYING
PLANNING

C-4.1

NO.	DATE	DESCRIPTION	BY

CALCULATED	DESIGN	DRAWN	CHECKED	DATE	SCALE	JOB NO.	SHEET
	KPF	KPF/DJD	KPF	3-1-21	1"=30'	6800	1 OF 1