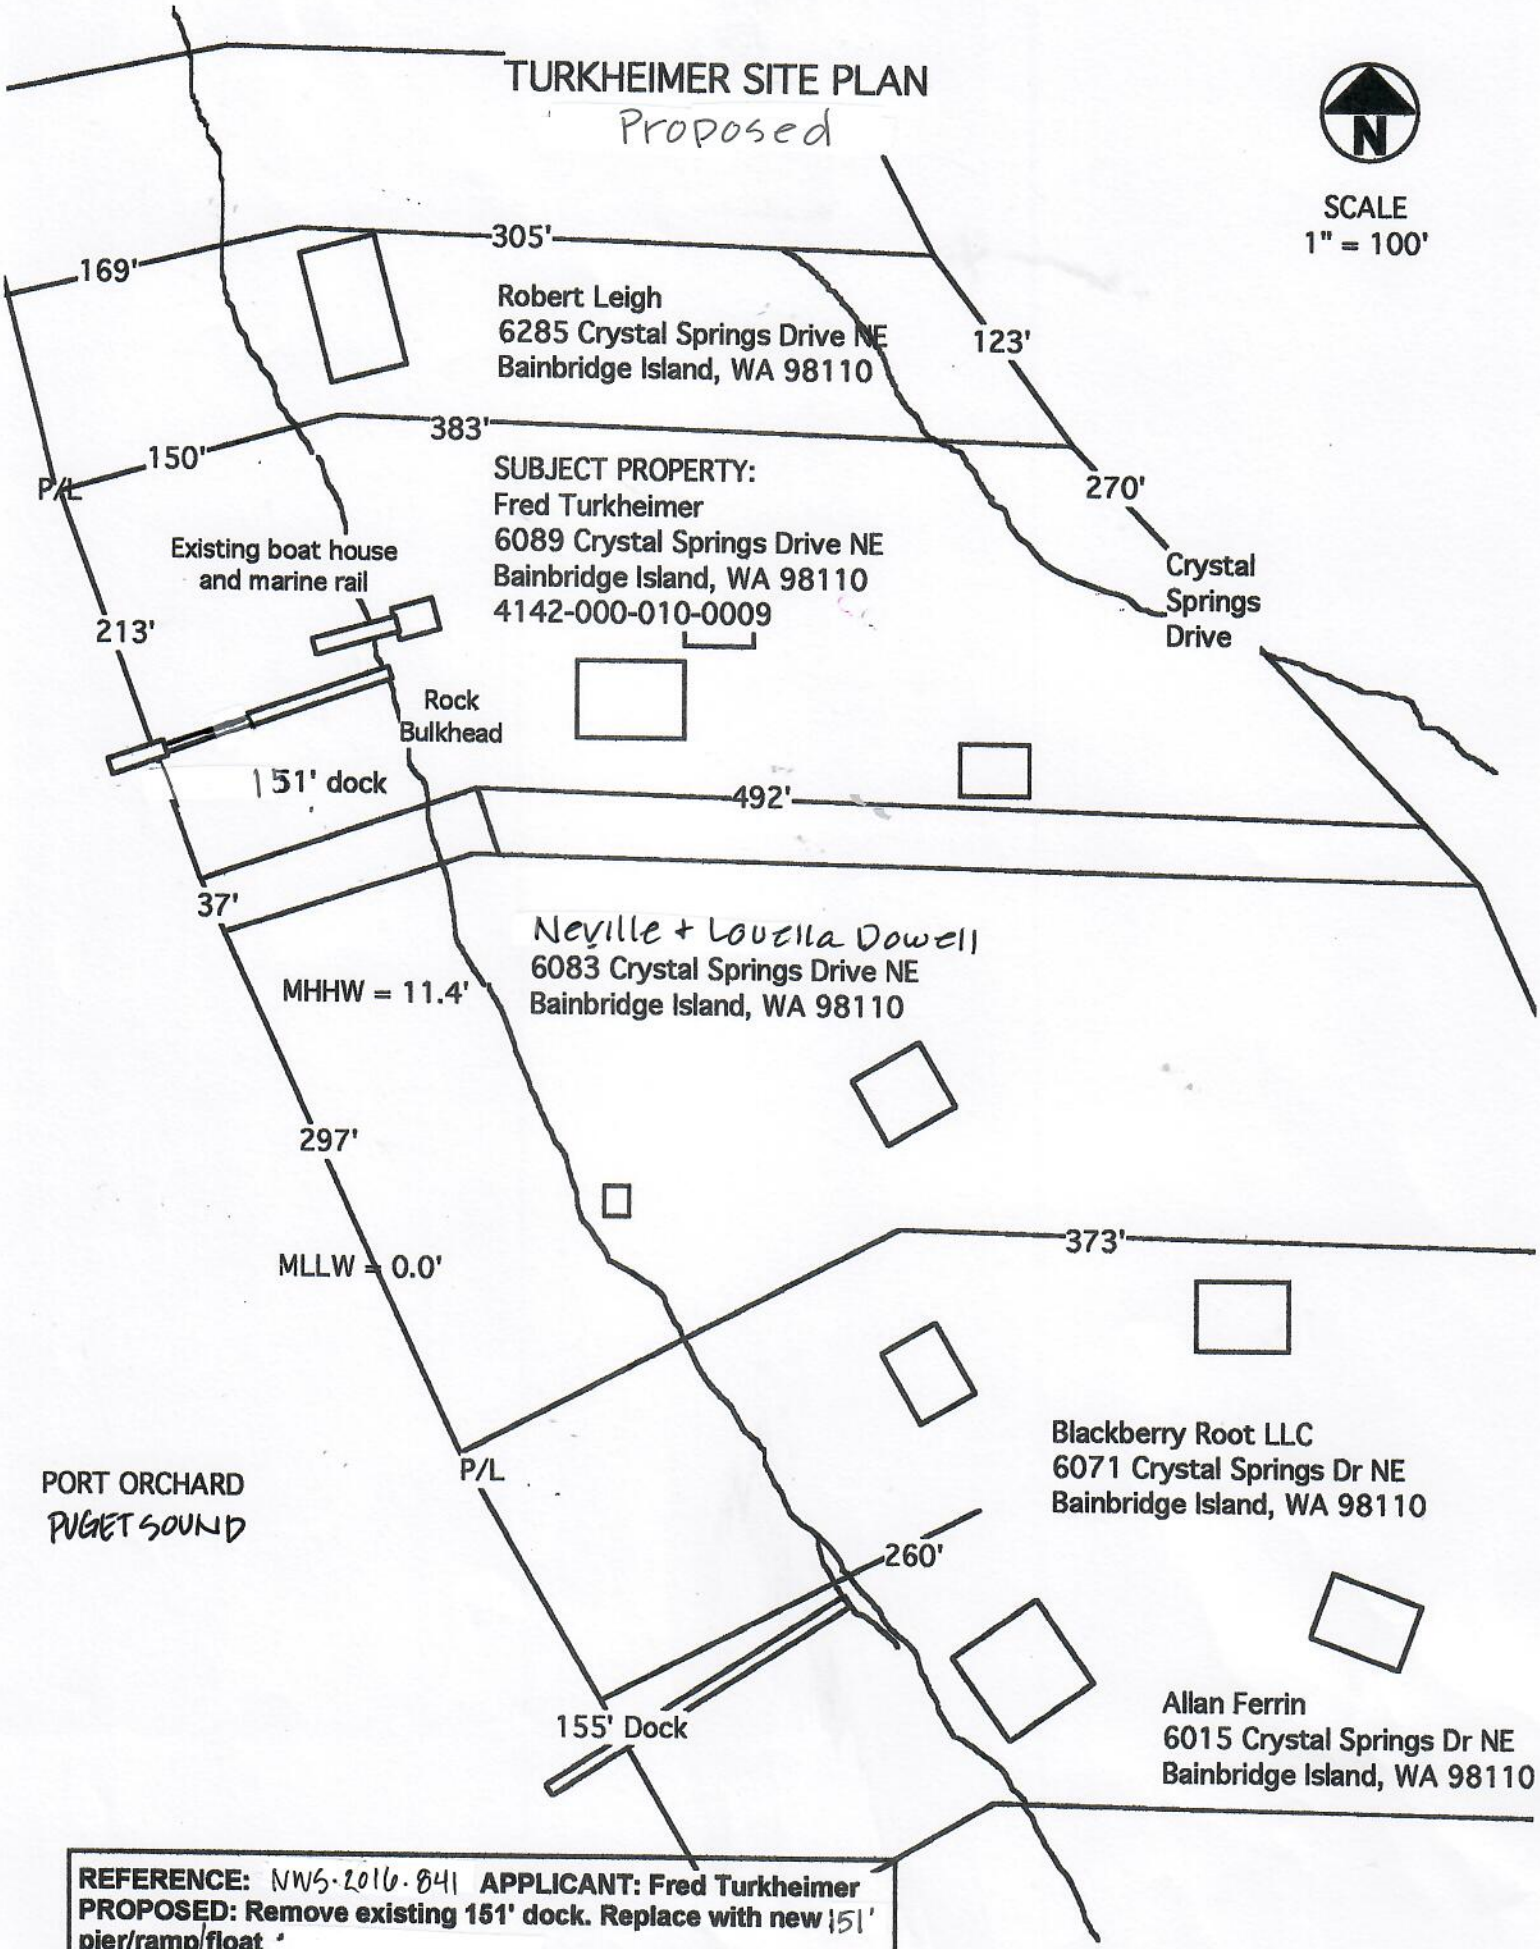


REFERENCE: NWS-2016-841 **APPLICANT: Fred Turkheimer**
PROPOSED: Remove existing 151' dock. Replace with new 151' pier/ramp/float
AT: Port Orchard, Puget Sound COUNTY: Kitsap STATE: WA
SHEET: 2 of 5 **DATE:** March 10, 2021