"OVERFLOW" CAR STACK

"TYPICAL" CAR STACK

(5) BIKE SPACES

PREFAB STEEL EXIT STAIR

NEW PAVED DRIVE

NEW TREE, TYP.

3) NEW STREET TREES, TOTAL OF (5)

HC

FRONT DESK

OFFICE

RESTAURANT / BAR

PROTECT EXIST. TREE, TYP

REMOVE EXIST. FOUNDATION

NEW FIREPLACE

60' REDWOOD

26' FIR

WINSLOW WAY WEST

PROTECT EXIST. TREE

18" MAPLE

SAND SET CONC PAVER

REMOVE EXIST. BUILDING

PRE FUNCTION

BANQUET

KITCHEN / SCULLARY

"SKYFOLD" RETRACTABLE ROOM DIVIDER

BACK OF HOUSE

TRIC VEHICLE RGING SPACE

HC

PROTECT EXIST. TREE

PROTECT EXIST. TREE

14" MAPLE

TREE PROTECTION FENCE

EXIST. TREE TO BE PROTECTED, TYP

5 MADRONE (3 TRUNK)

NEW PAVED DRIVE

EXIST. TREE TO BE REMOVED, TYP.

PREFAB STEEL EXIT STAIR

TREE PROTECTION FENCE

TREE CLUSTER TO BE REMOVED

FRELANE (w/ GRASS RINGS)

NEW PAVILION, SEE SHEET --

NEW 30 PARKING LOT FOR GARAGE LEVEL PARKING, SEE SHEET A4 & A5

REMOVE EXIST. TREE


REMOVE EXIST. BUILDING

WINSLOW MAY MEET

SIDEWALK


GROUND FLOOR

WINSLOW HOTEL
CUTLER ANDERSON ARCHITECTS
6.20.19
7.3.19

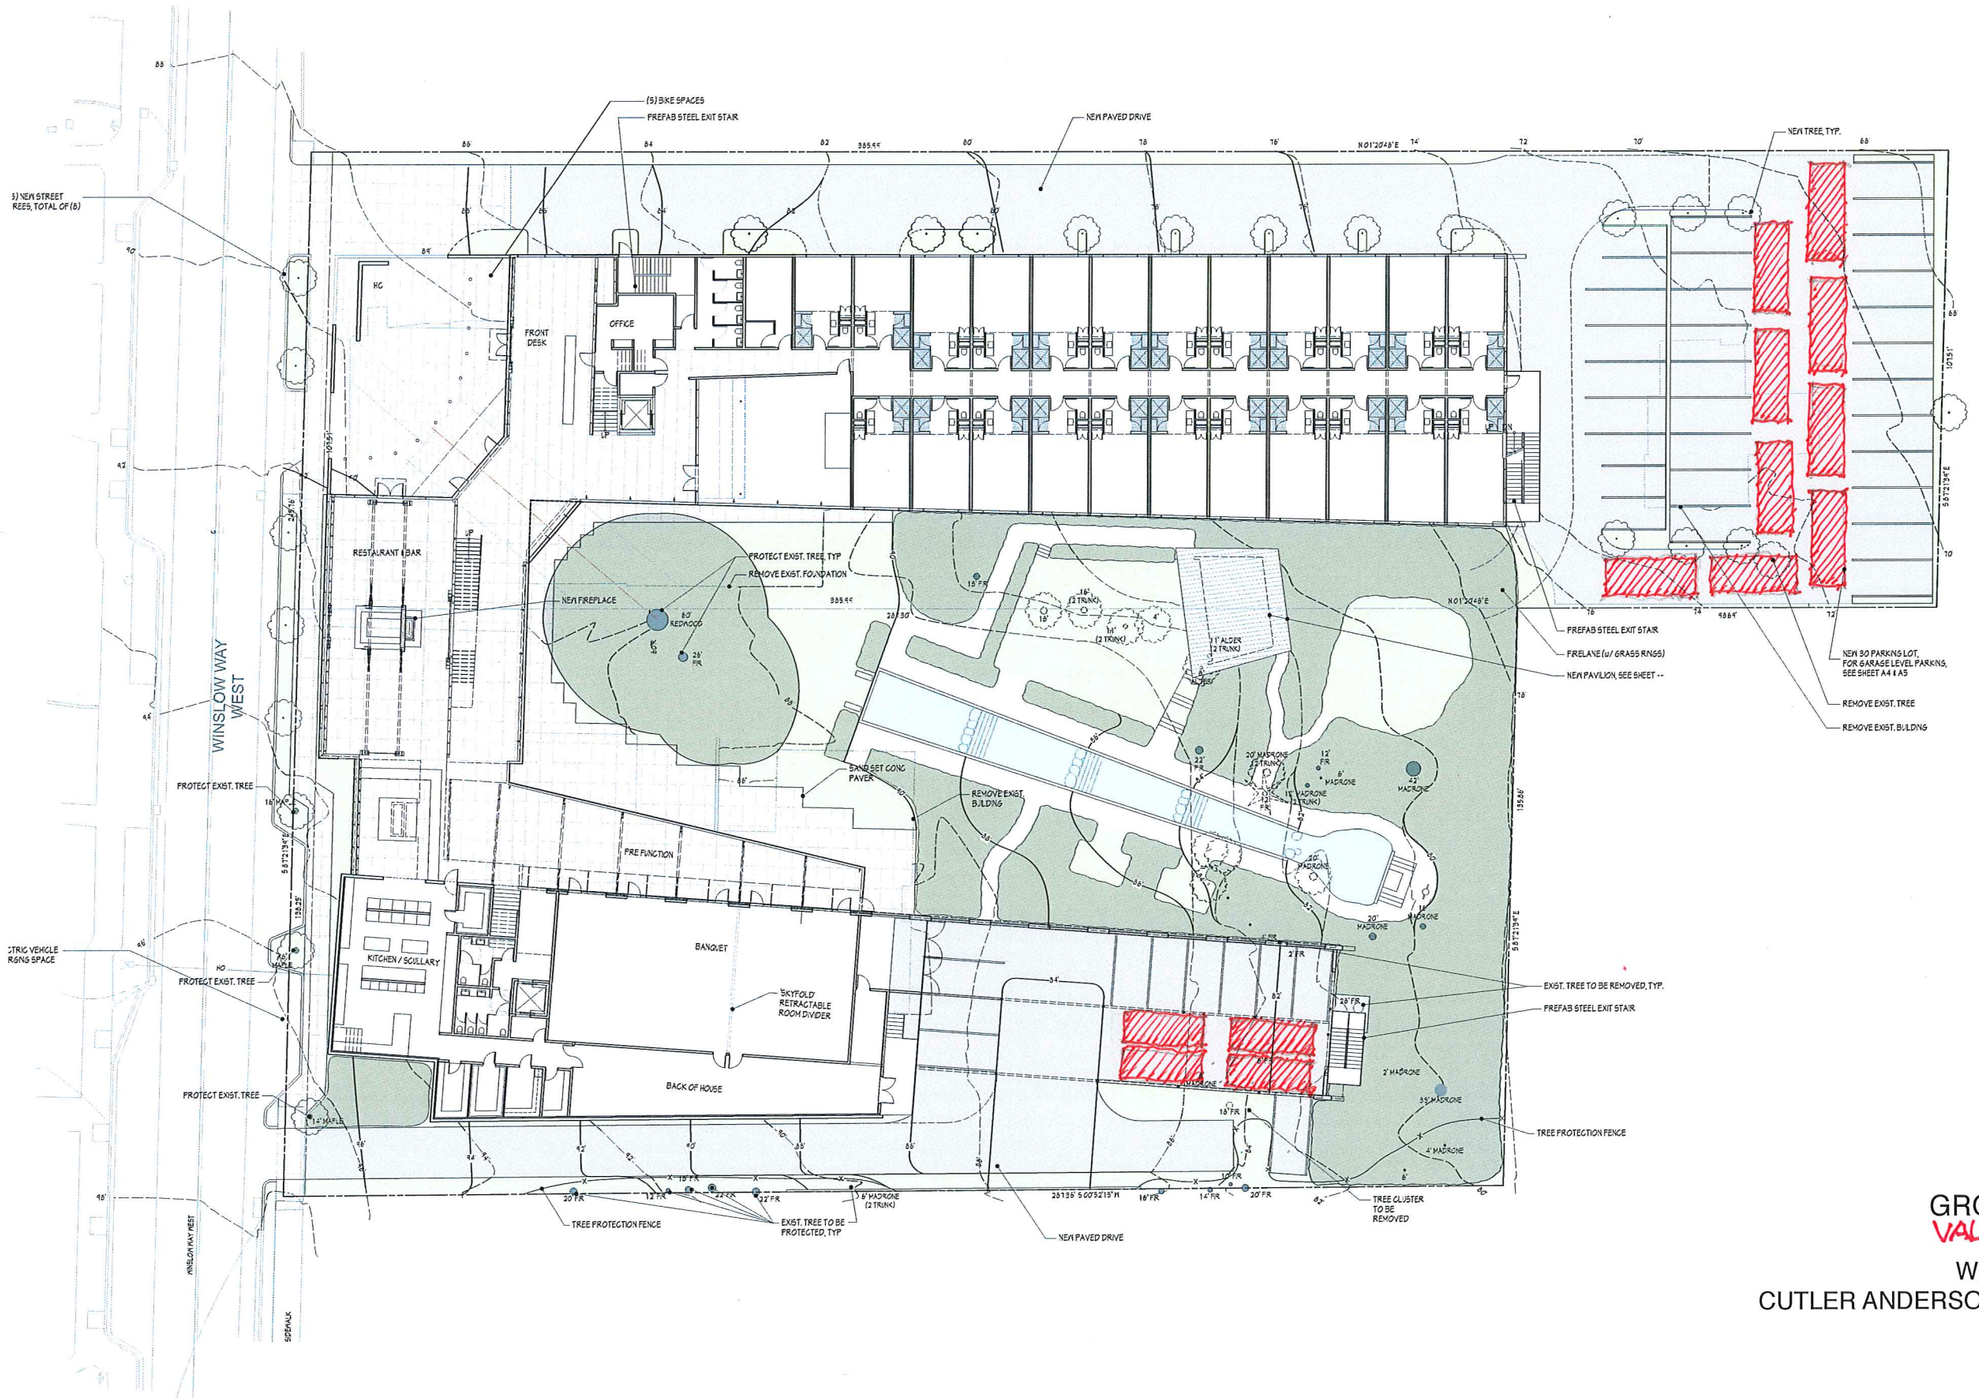

GROUND FLOOR
VALET STACK

WINSLOW HOTEL
CUTLER ANDERSON ARCHITECTS
6.20.19
7.3.19

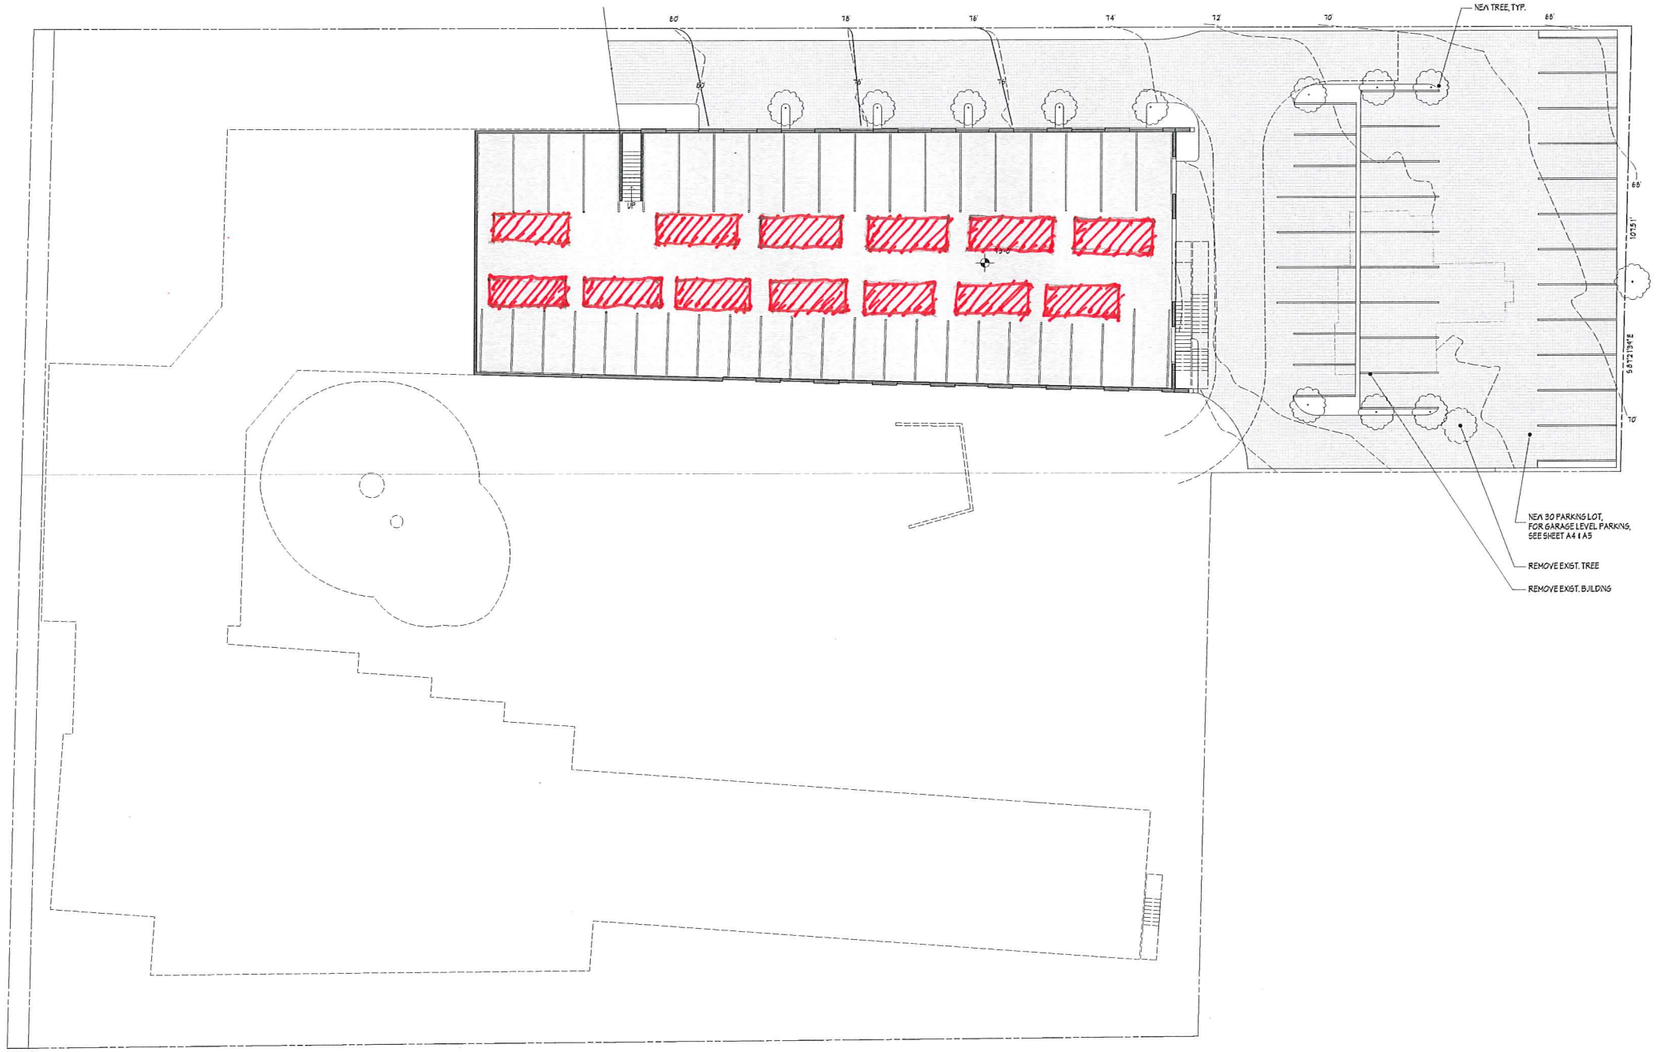

VALET STACK
7.3.19

LEVEL P2
SCALE: 1/16" = 1'-0"

PROGRESS: NOT FOR CONSTRUCTION

NOTE: Do not scale drawings

4/25/19

3009 REGISTERED ARCHITECT
JAMES L. CUTLER
State of Washington

REVISIONS		
MK	DATE	DESCRIPTION
	04/29/19	REVISION - 2192945

Cutler Anderson Architects
135 Parfitt Way SW. Bainbridge Island, WA 98110
P: 206.842.47109 F: 206.842.4420
Email: contact@cutler-anderson.com


Winslow Way Hotel
253 Winslow Way West
Bainbridge Island, WA, 98110

© Cutler Anderson Architects

Parking Level P2 Plan

A4

BIM Server: BimServer21 - BIM cloud Basic for ARCHICAD 20\Winslow Way Hotel, Printed: 4/25/19, 1:31 PM

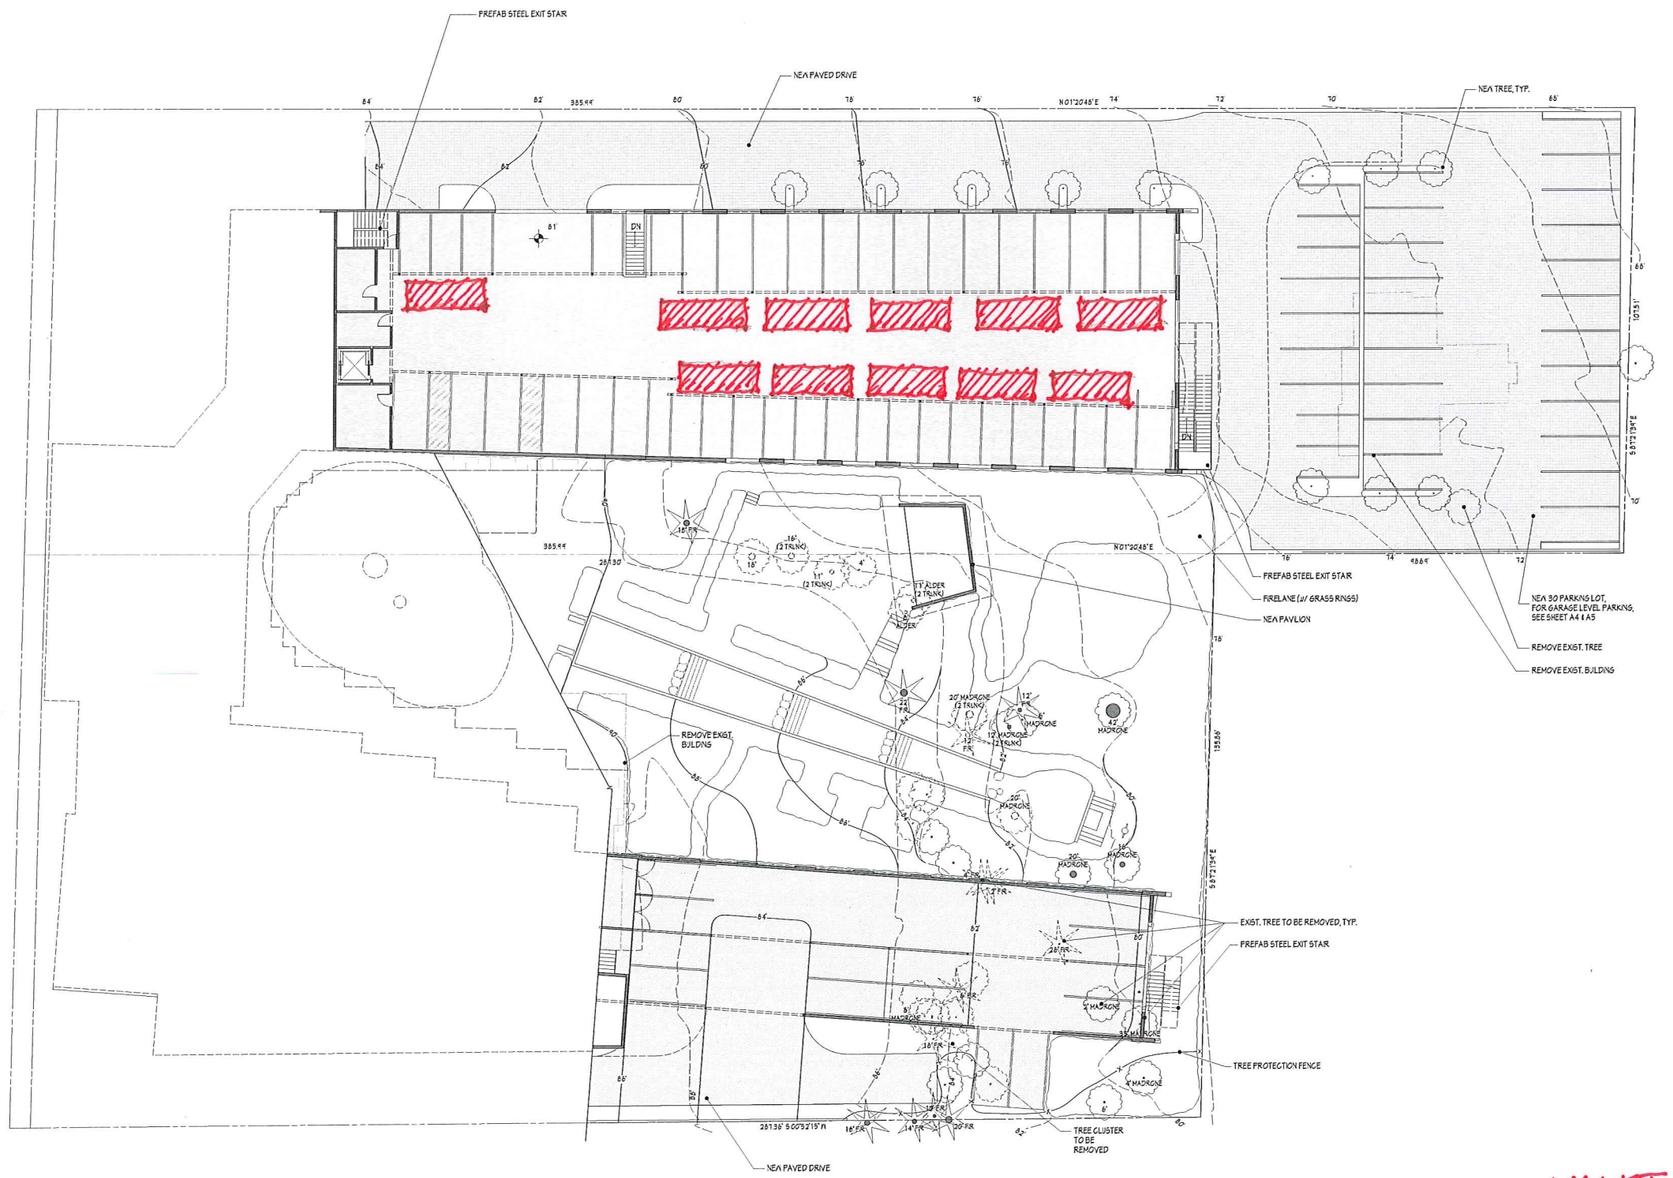

VALET STACK
7-3-19

LEVEL P1
SCALE: 1/16" = 1'-0"

PROGRESS: NOT FOR CONSTRUCTION

NOTE: Do not scale drawings

4/25/19

3009 REGISTERED ARCHITECT
JAMES L. CUTLER
State of Washington

REVISIONS:		
MK	DATE	DESCRIPTION
	04/26/19	REVISION STACKING

Cutler Anderson Architects
135 Parfitt Way SW. Bainbridge Island, WA 98110
P: 206.842.47109 F: 206.842.4420
Email: contact@cutler-anderson.com

Winslow Way Hotel
253 Winslow Way West
Bainbridge Island, WA, 98110


© Cutler Anderson Architects

Parking Level P1 Plan

A5

BIM Server: BimServer21 - BIMcloud Basic for ARCHICAD 20\Winslow Way Hotel, Printed: 4/25/19, 1:31 PM

FULL SIZE BUS

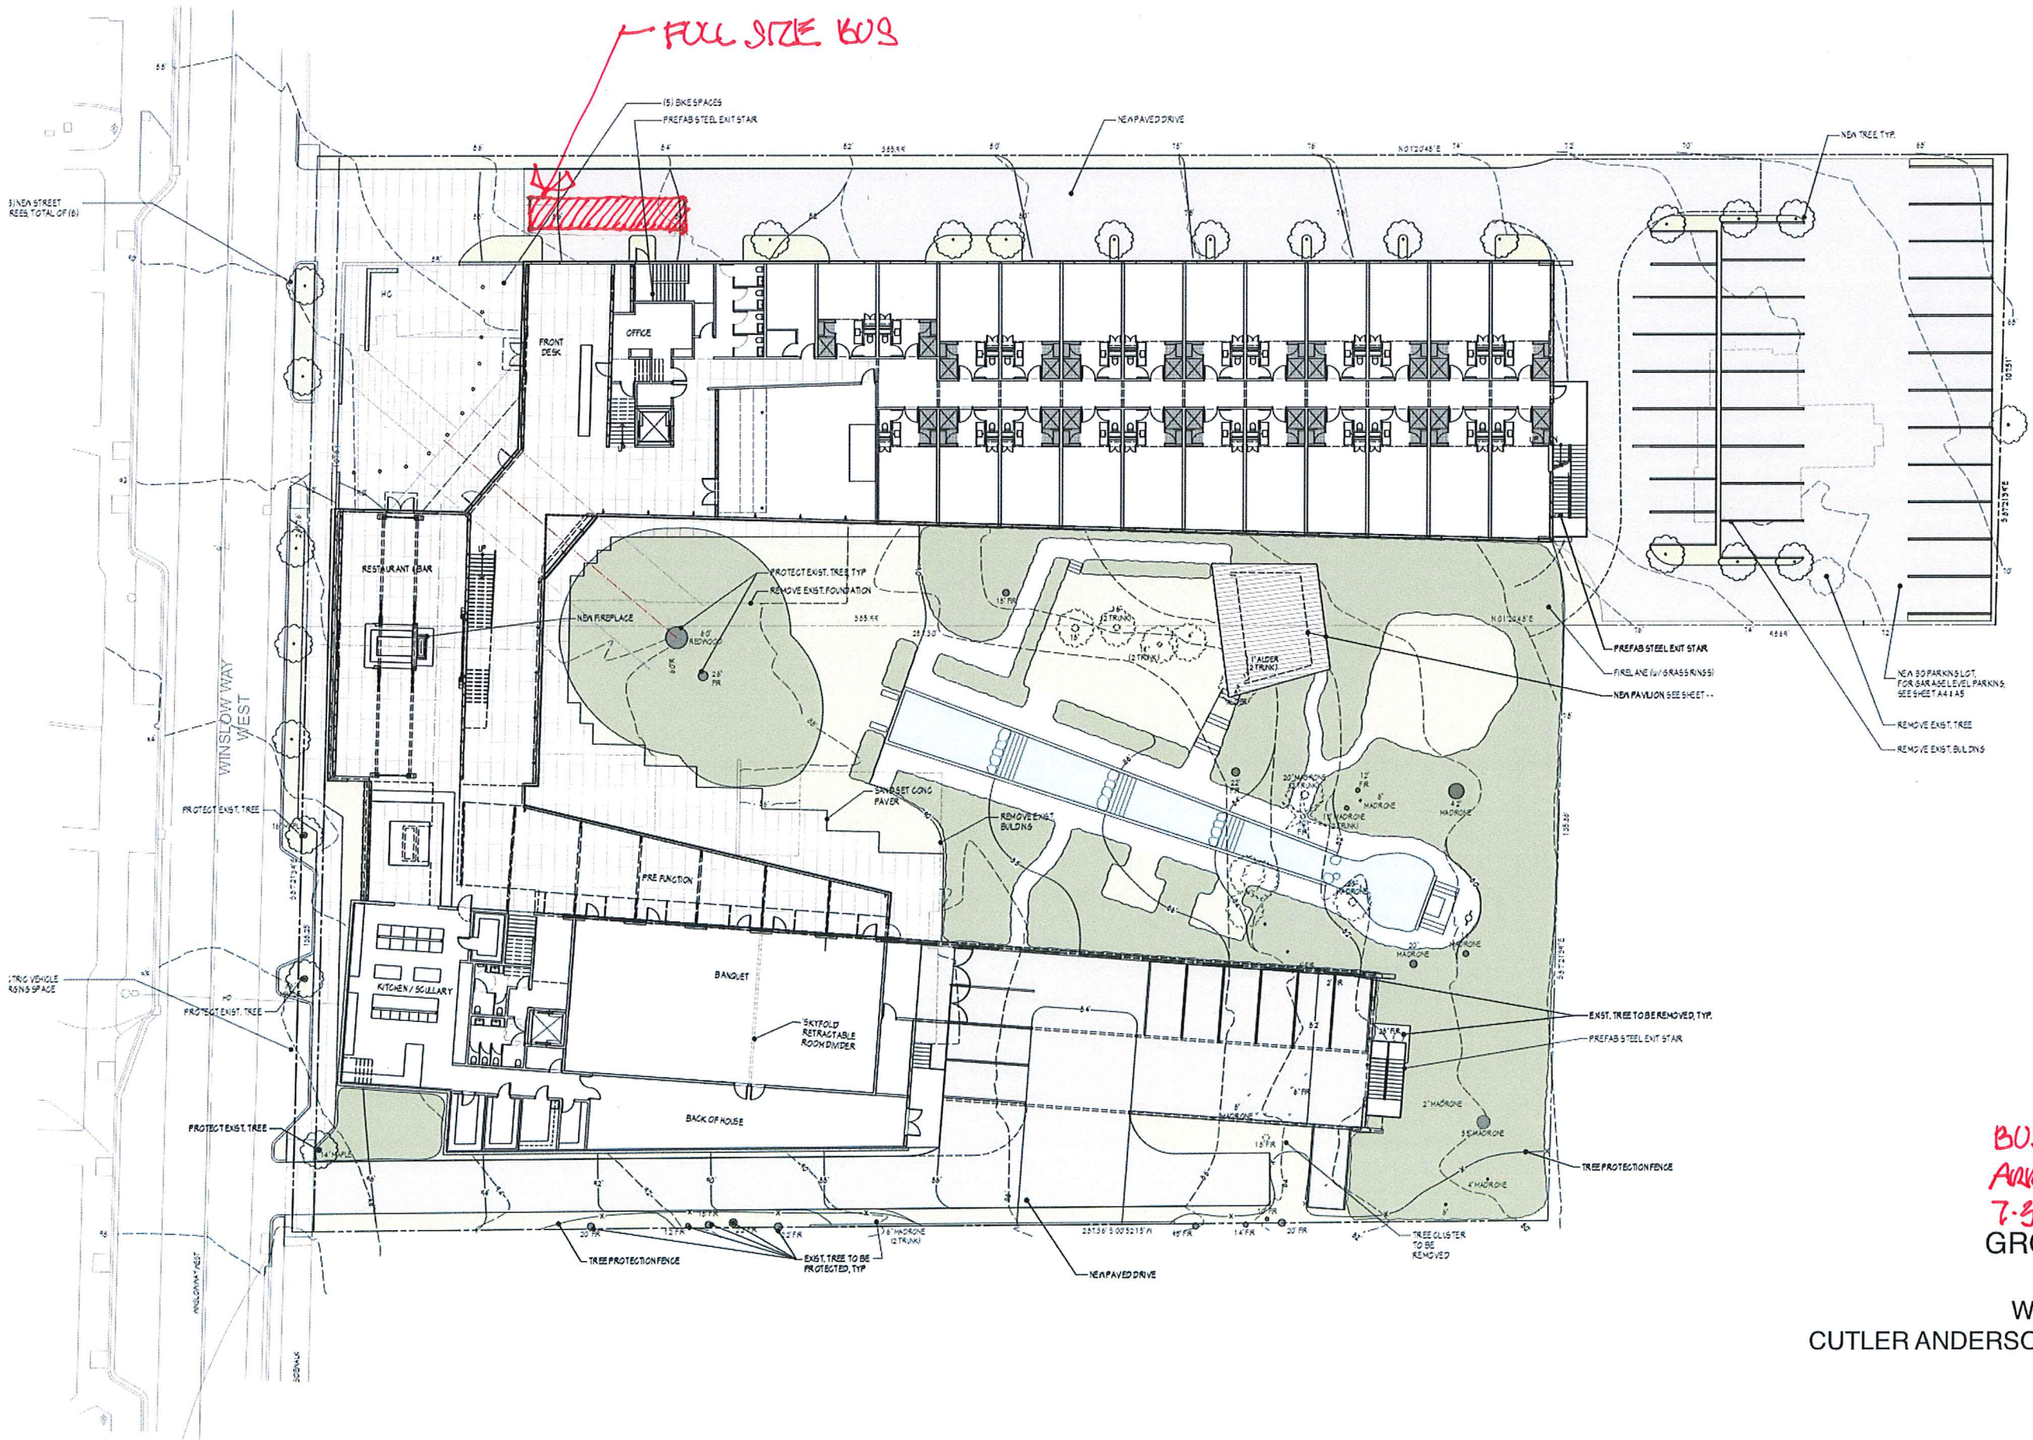

BUS LOCATION ARRIVAL 7.5.19

GROUND FLOOR

WINSLOW HOTEL
CUTLER ANDERSON ARCHITECTS
6.20.19