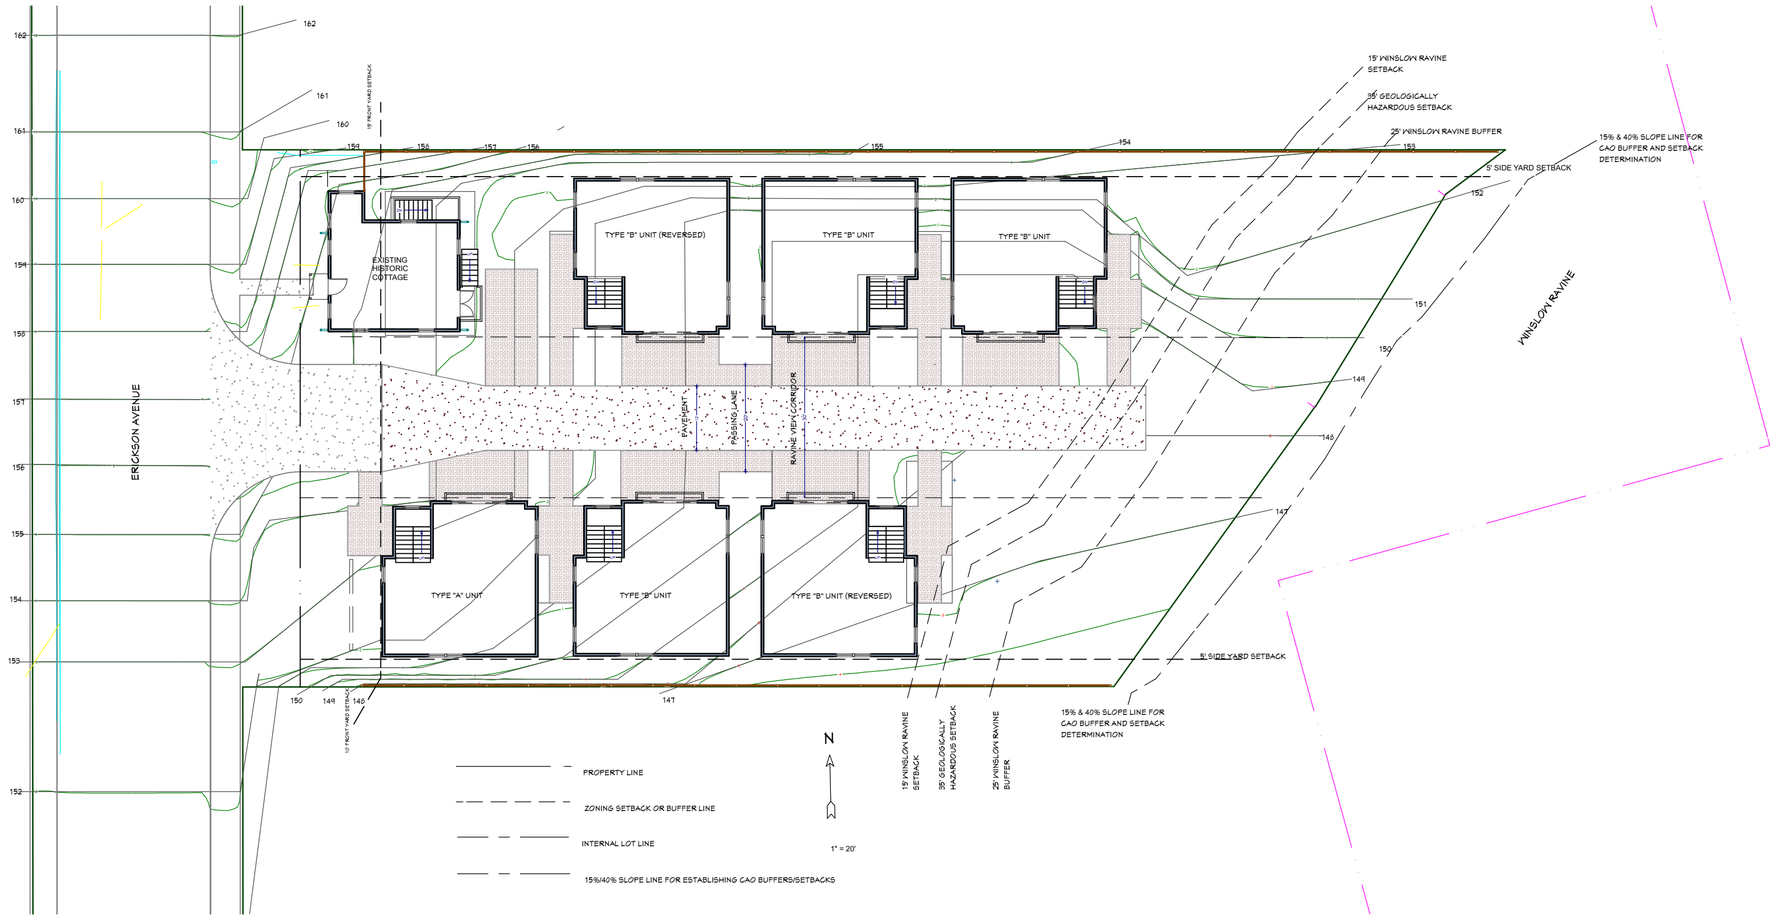

1st Floor

SITE PLAN
1"= 20'

ERICKSEN TOWNHOMES
568 ERICKSEN AVENUE
BAINBRIDGE ISLAND, WA 98110

WING POINT ASSOCIATES/JOHN BIERLY AIA
206.793.9469
jtbierly@gmail.com

DATE:
6/12/18

SHEET:
A-2